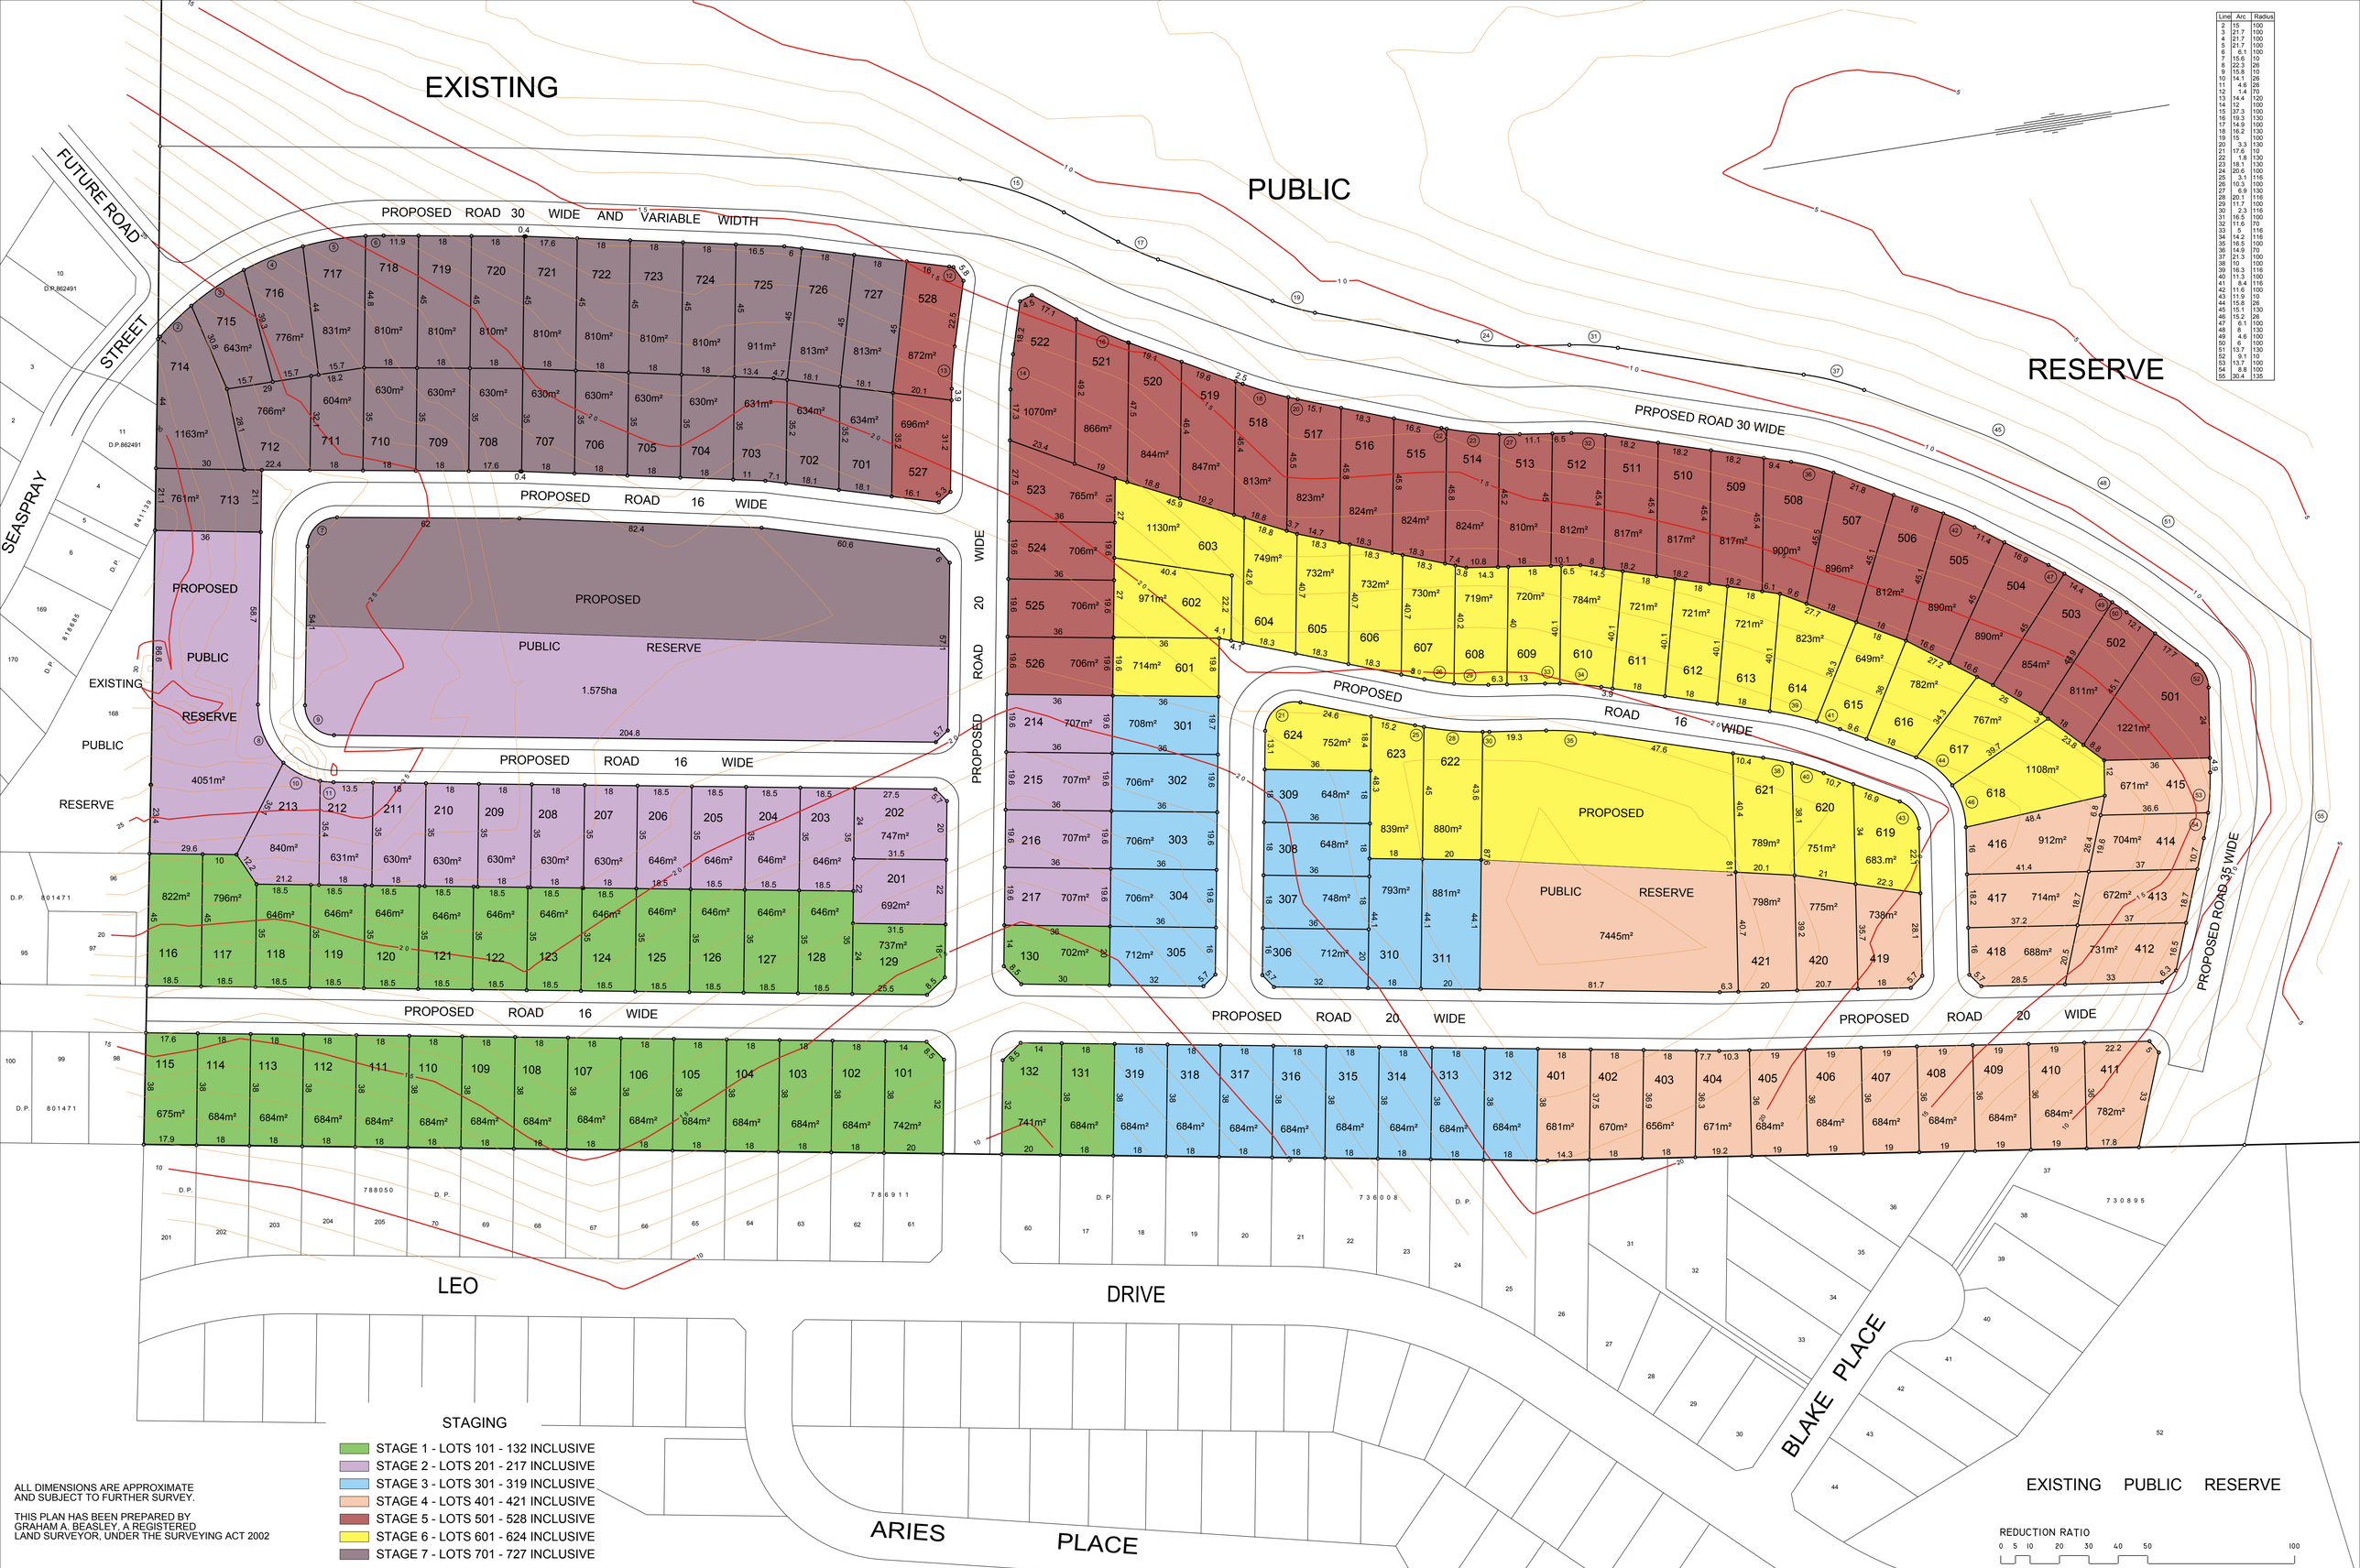

Line	Arc	Radius
2	15	100
3	21.7	100
4	21.7	100
5	21.7	100
6	6.1	100
7	15.6	10
8	22.3	26
9	15.8	10
10	14.1	26
11	4.6	26
12	1.4	70
13	14.4	120
14	12	100
15	37.3	100
16	19.3	130
17	14.9	100
18	16.2	130
19	15	100
20	3.3	130
21	17.6	10
22	1.8	130
23	18.1	130
24	20.6	100
25	3.1	116
26	10.3	100
27	6.9	130
28	20.1	116
29	11.7	100
30	2.3	116
31	16.5	100
32	11.6	70
33	5	116
34	14.2	116
35	16.5	100
36	14.9	70
37	21.3	100
38	10	100
39	16.3	116
40	11.3	100
41	8.4	116
42	11.6	100
43	11.9	10
44	15.8	26
45	15.1	130
46	15.2	26
47	6.1	100
48	8	130
49	4.6	100
50	6	100
51	13.7	130
52	9.1	10
53	13.7	100
54	8.8	100
55	30.4	135

ALL DIMENSIONS ARE APPROXIMATE AND SUBJECT TO FURTHER SURVEY.

THIS PLAN HAS BEEN PREPARED BY GRAHAM A. BEASLEY, A REGISTERED LAND SURVEYOR, UNDER THE SURVEYING ACT 2002

REDUCTION RATIO 1:1000 A1 SHEET
DATUM:- AHD
CONTOUR INTERVAL:- 1m
ORIGIN:-
:- R.L.
DATE OF PLAN:- 11th OCTOBER 2006

SURVEY		AMENDMENTS	BY	DATE
DESIGN	G.B.			
DRAWN	J.B.			
CHECK'D	G.B.			

RYGATE & WEST
(ULLADULLA) ABN 21 643 068 850
CONSULTING SURVEYORS,PLANNERS, ROAD & DRAINAGE ENGINEERS
P.O. BOX 107, ULLADULLA N.S.W. 2539 DX 5534
266 GREEN STREET PH 02 44542137 FAX 02 44552916
email - rygate@shoalhaven.net.au mail@rygateandwest.com.au

HAZCORP PTY. LIMITED

PLAN

CONCEPTUAL STAGING PLAN OF PROPOSED SUBDIVISION OF LOT 1 D.P.1087105 & LOT 4 D.P.1087106

NARRAWALLEE | CITY OF SHOALHAVEN

REF. No. U 11550E

U11550E ST.DWG | ISSUE A

SHEET 1 OF 1 SHEETS